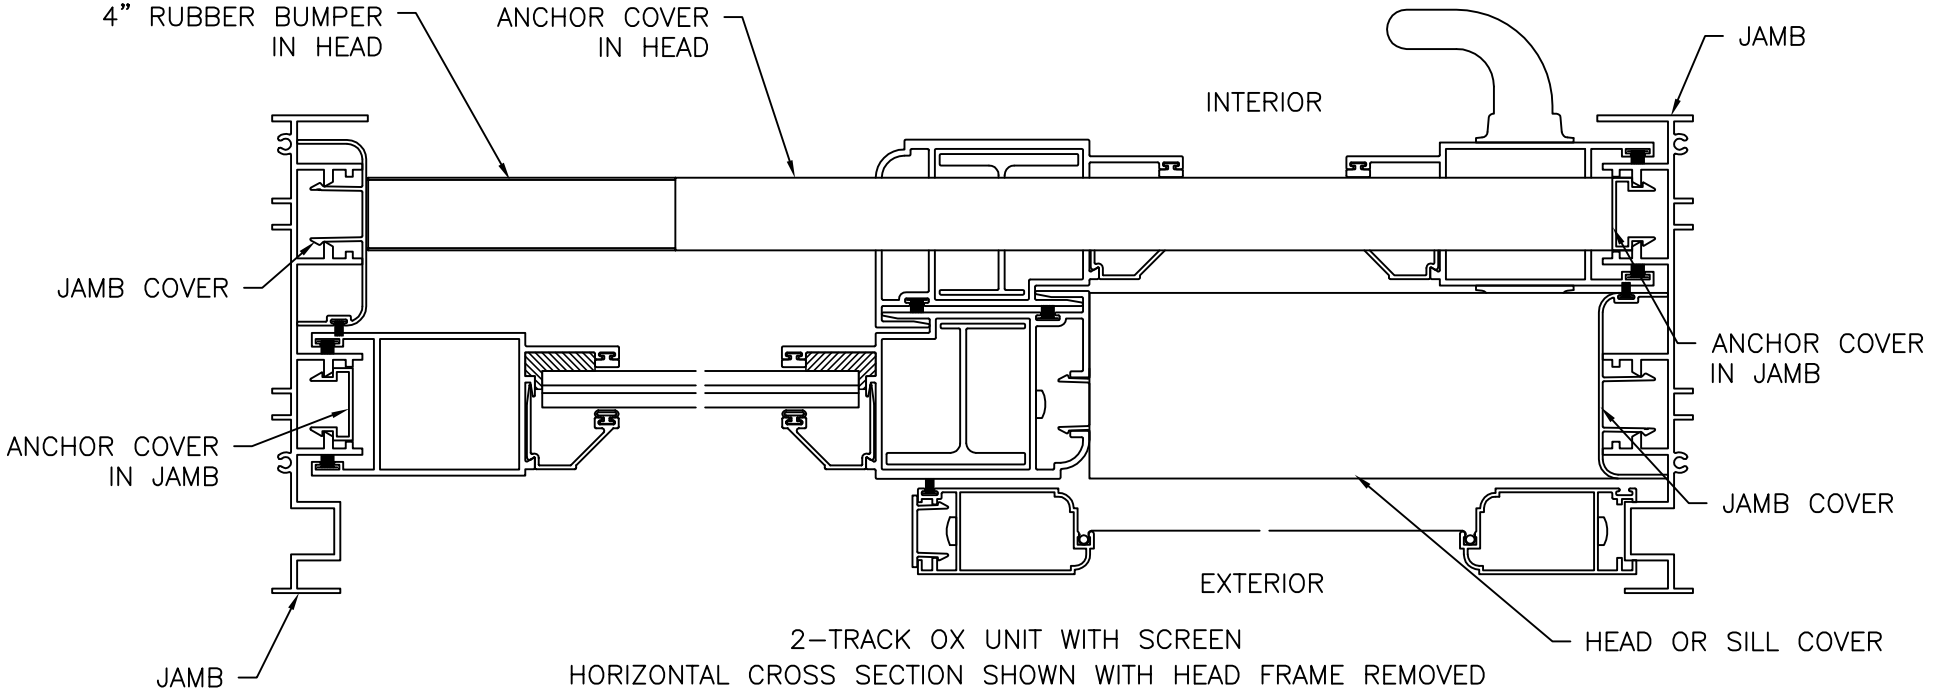


2–TRACK OX UNIT WITH SCREEN
HORIZONTAL CROSS SECTION SHOWN WITH HEAD FRAME REMOVED
FOR CLARITY OF ANCHOR COVER, HEAD AND SILL COVER
AND 4" RUBBER BUMPER PLACEMENT

| REVISIONS | | | |
|---|---|---|---|
| | | | |
| | | | |
| | | | |
| | | | |
| | | | |
| BY | DATE | DESCRIPTION | REV |


Eastern Architectural Systems
Aluminum and Vinyl Impact Windows and Doors

EASTERN ARCHITECTURAL SYSTEMS
A DIVISION OF
EASTERN METAL SYPPLY

10030 BAVARIA ROAD
FORT MYERS, FLORIDA 33913
800-432-2204


TITLE:
FD–8100 ALUMINUM SLIDING GLASS DOOR
ASSEMBLY INSTRUCTIONS
2–TRACK HORIZONTAL CROSS SECTION

| DATE: | DRAWN BY: | PREPARED BY: |
|---|---|---|
| 03/11/13 | TJH | |
| DRAWING NO: A–0035 | SCALE: N.T.S. | |
| SHEET: 3 OF 14 | REV: – | |