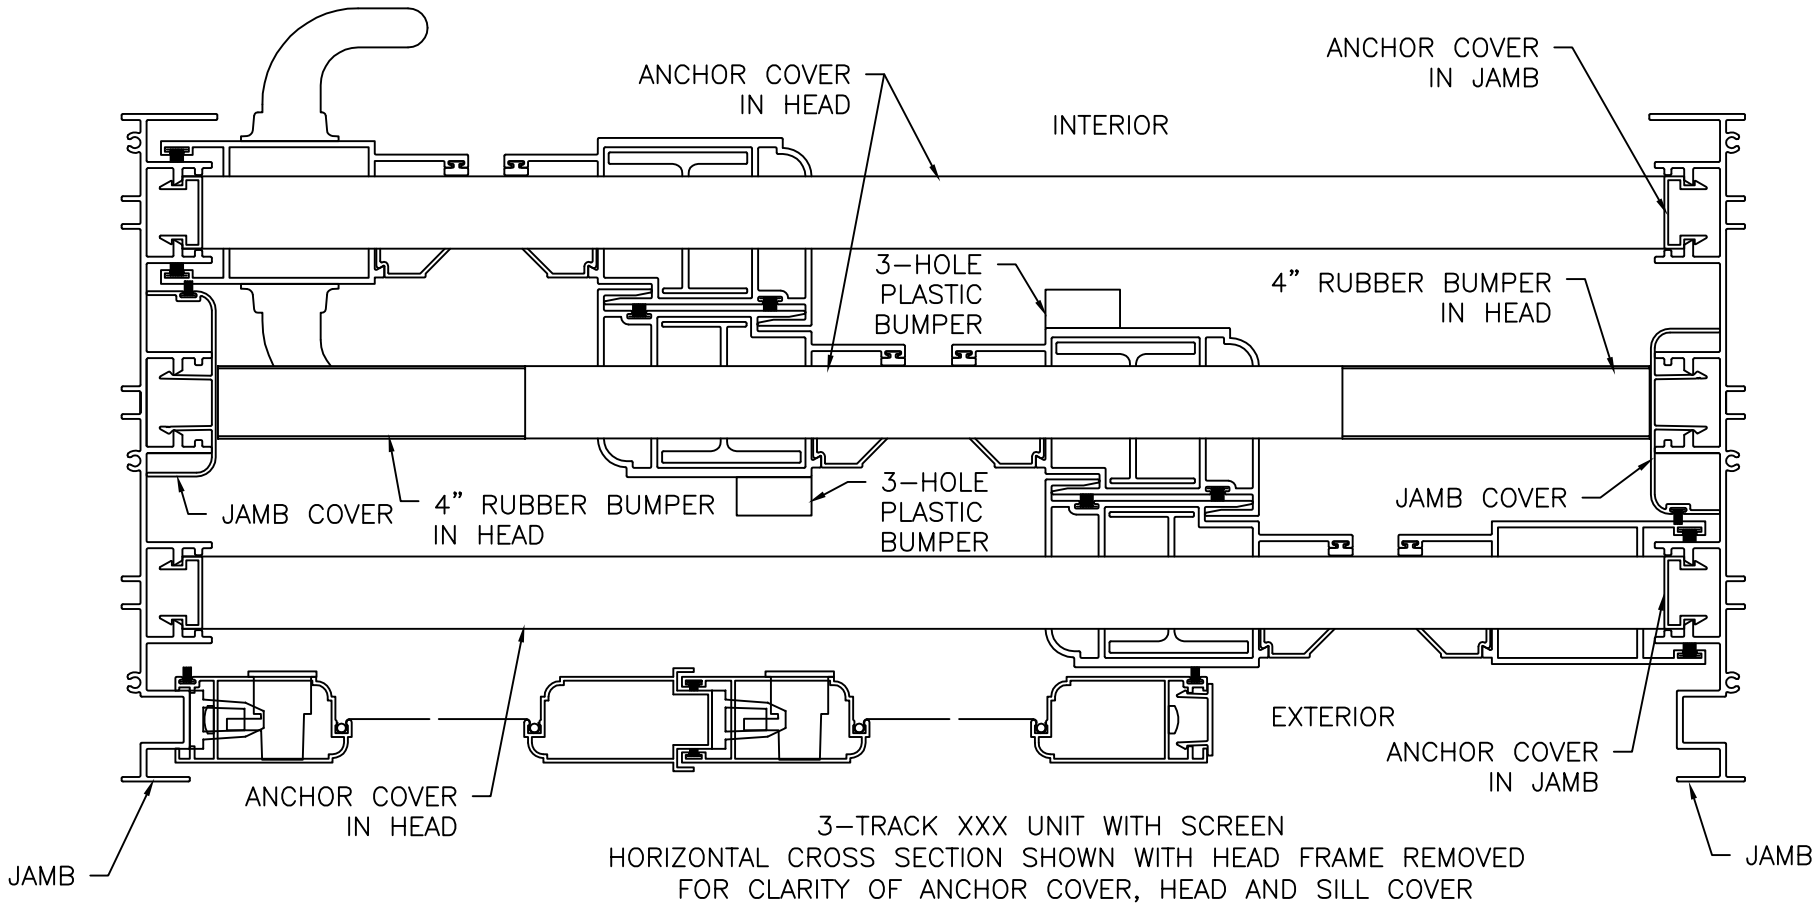

3–TRACK XXX UNIT WITH SCREEN
HORIZONTAL CROSS SECTION SHOWN WITH HEAD FRAME REMOVED
FOR CLARITY OF ANCHOR COVER, HEAD AND SILL COVER
AND 4" RUBBER BUMPER PLACEMENT

REVISIONS			
BY	DATE	DESCRIPTION	REV

Eastern Architectural Systems
Aluminum and Vinyl Impact Windows and Doors

EASTERN ARCHITECTURAL SYSTEMS
A DIVISION OF
EASTERN METAL SYPPLY

10030 BAVARIA ROAD
FORT MYERS, FLORIDA 33913
800-432-2204

TITLE:
FD–8100 ALUMINUM SLIDING GLASS DOOR
ASSEMBLY INSTRUCTIONS
3–TRACK HORIZONTAL CROSS SECTION

DATE:	DRAWN BY:	PREPARED BY:
03/11/13	TJH	
DRAWING NO: A–0035	SCALE: N.T.S.	
SHEET: 9 OF 14	REV: –	